DRAWING No 2

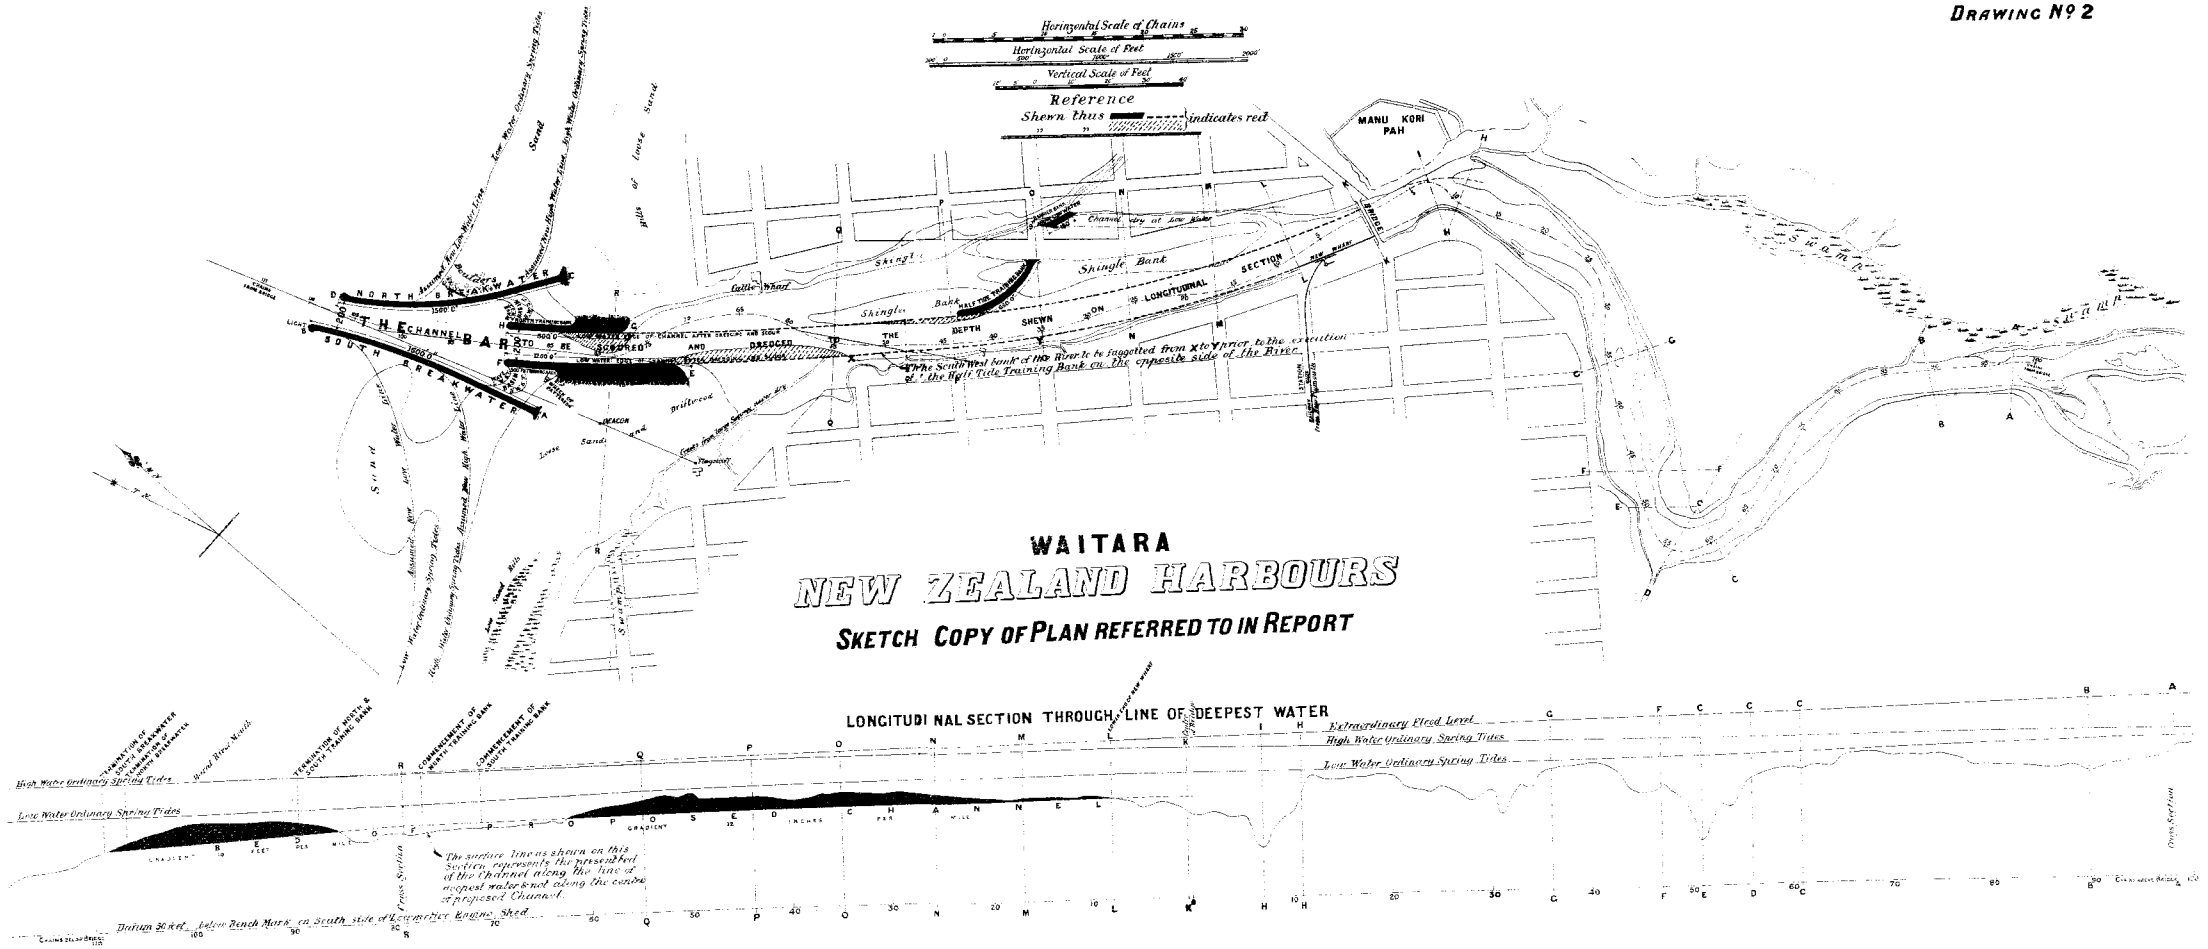
Horizontal Scale of Chains
Horizontal Scale of Feet
Vertical Scale of Feet
Reference
Shewn thus indicates red
MANU KORI PAH
NORTH BREAKWATER
SOUTH BREAKWATER
THE CHANNEL BAR TO BE SCOURED AND DREDGED
Shingle Bank
Shingle Bank
Shingle
Cattle Wharf
Channel dry at Low Water
SHEWN ON LONGITUDINAL SECTION
THE DEPTH
The South West bank of the River to be fagotted from X to Y prior to the execution of the High Tide Training Bank on the opposite side of the River
Driftwood
Loose Sand
Sand
Sand