SEACLIFF LUNATIC ASYLUM

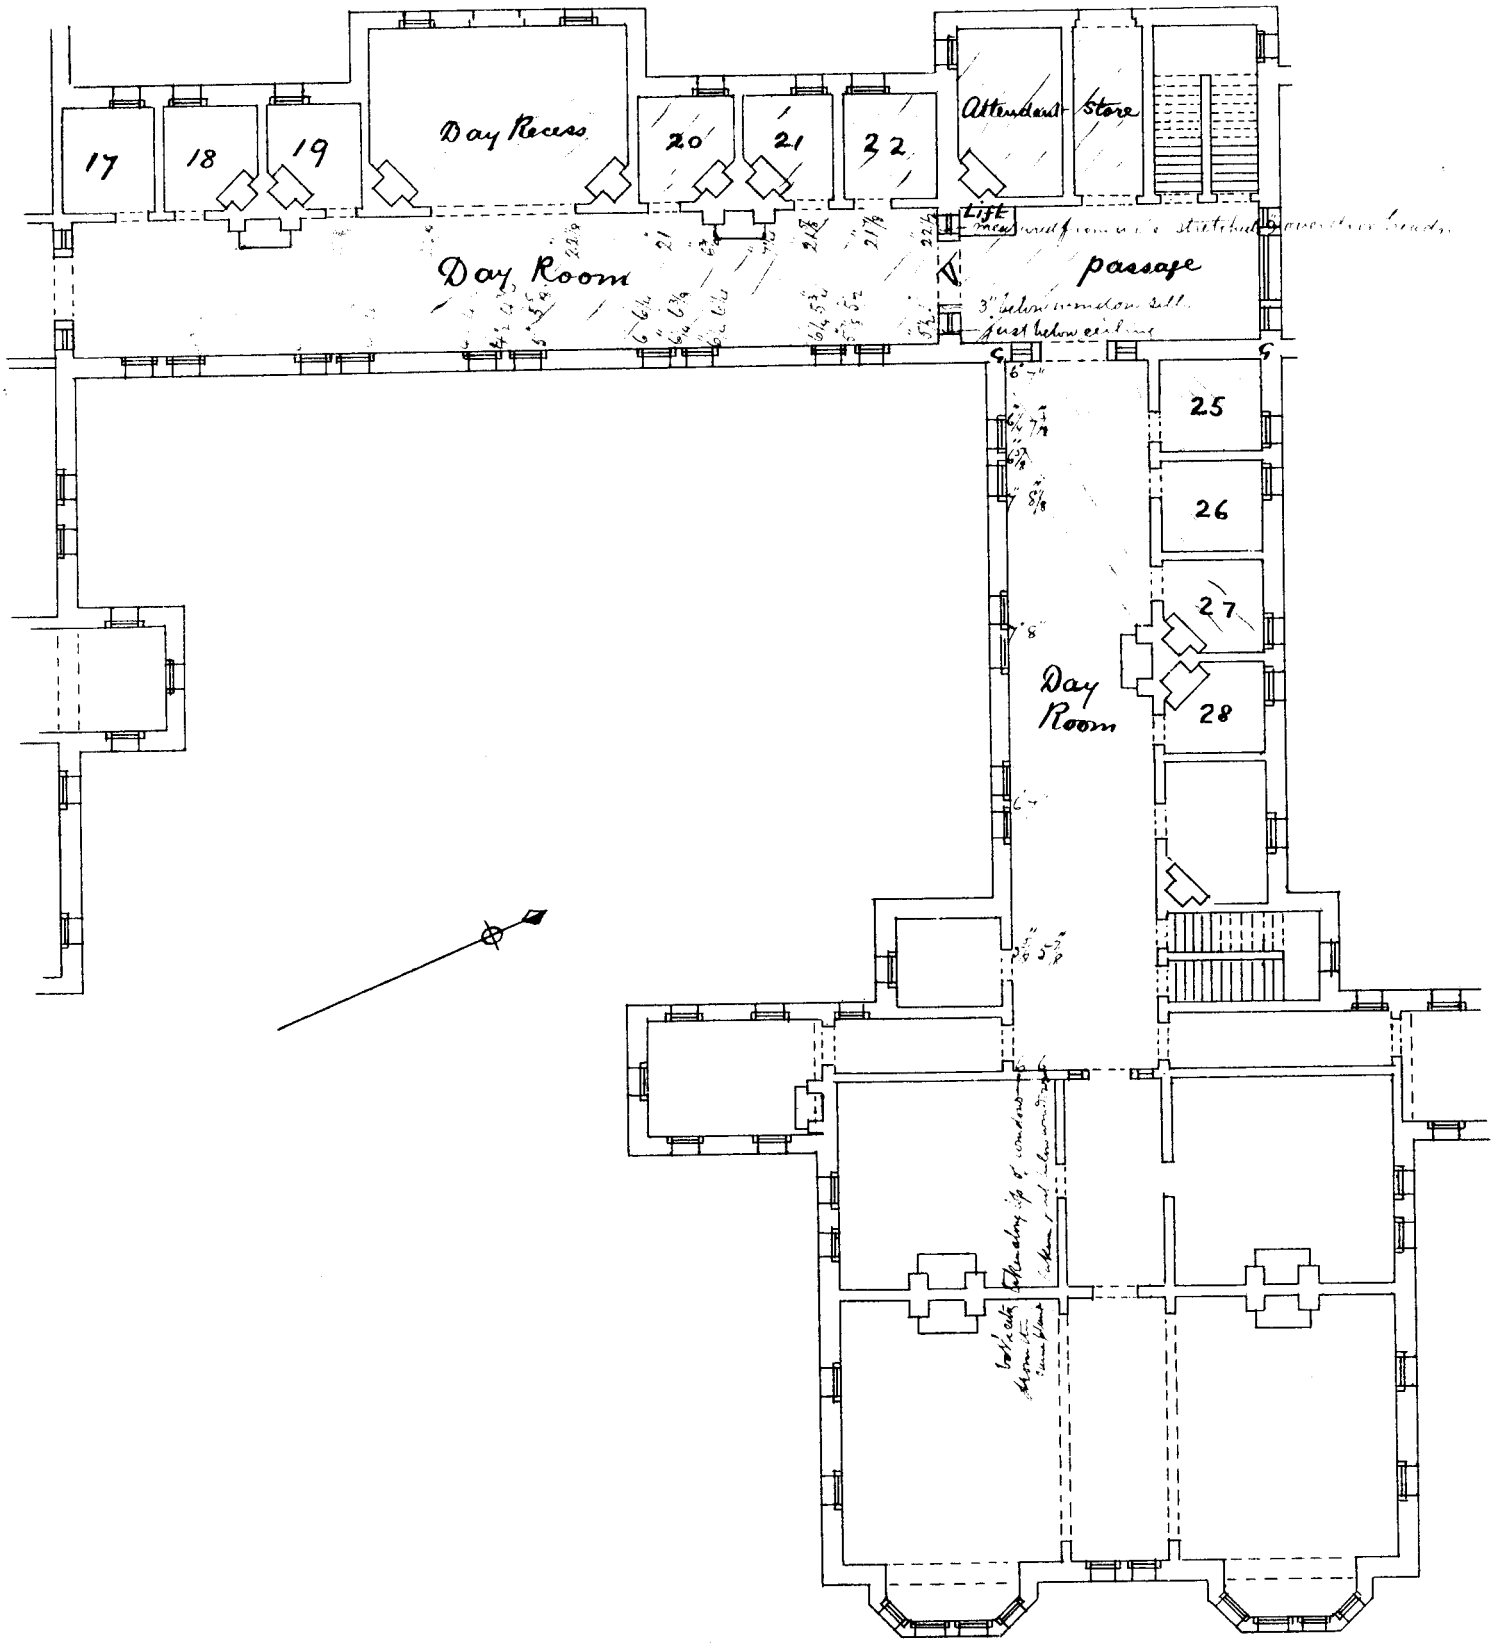

FIRST FLOOR PLAN

Scale. 16 feet to an inch.

COPY OF **P.W.D. 15550**