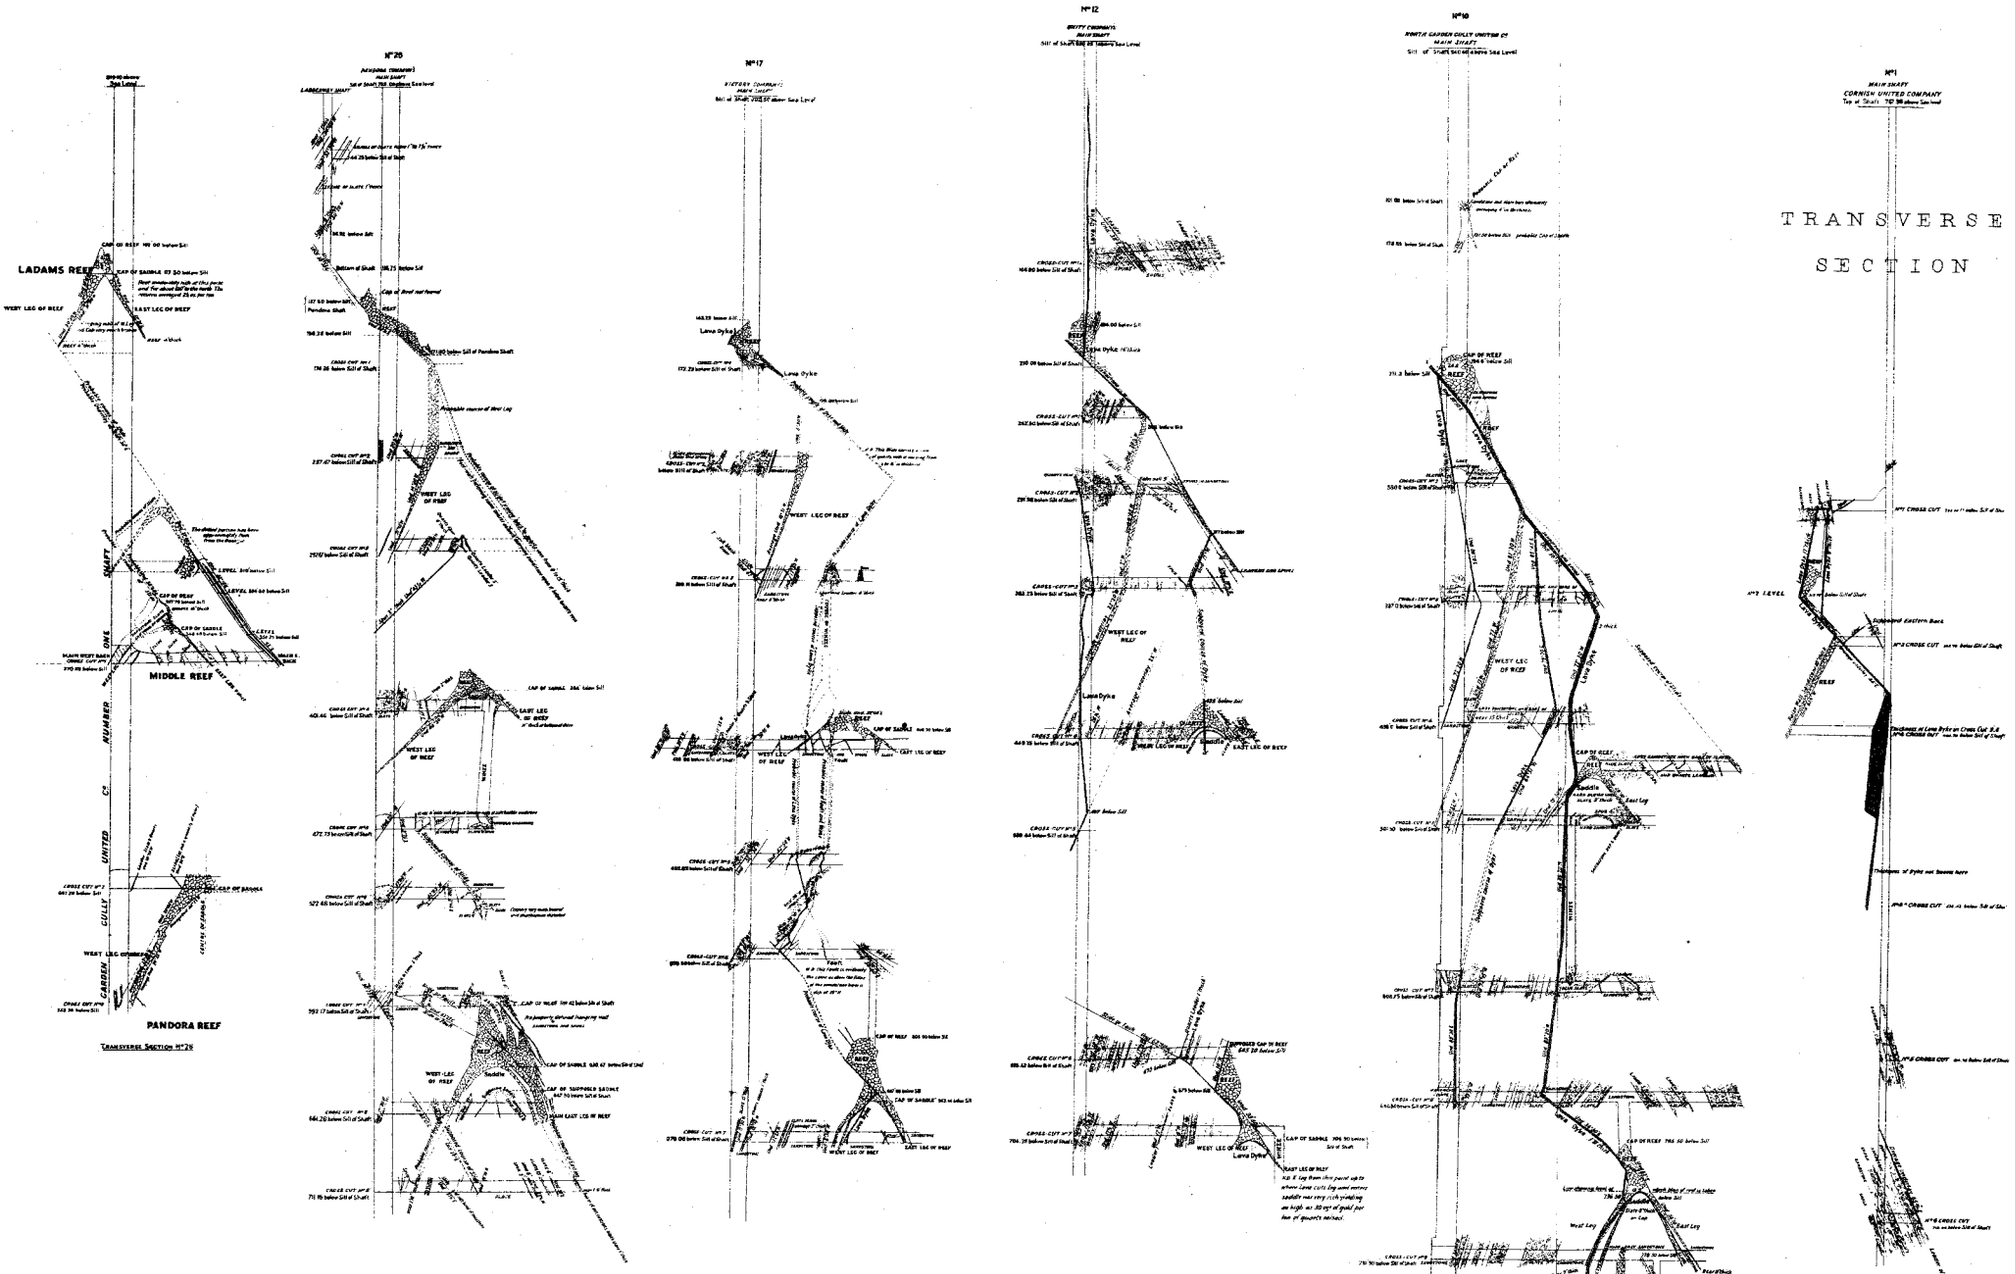

TRANSVERSE SECTIONS

(Referring to Shafts on Longitudinal Section)

Surveyed under the direction of Thomas Couchman, Secretary for Mines and Chief Mining Surveyor for the Colony of Victoria. Drawn by Arthur Everett. Mining Department, Melbourne. April 1879.