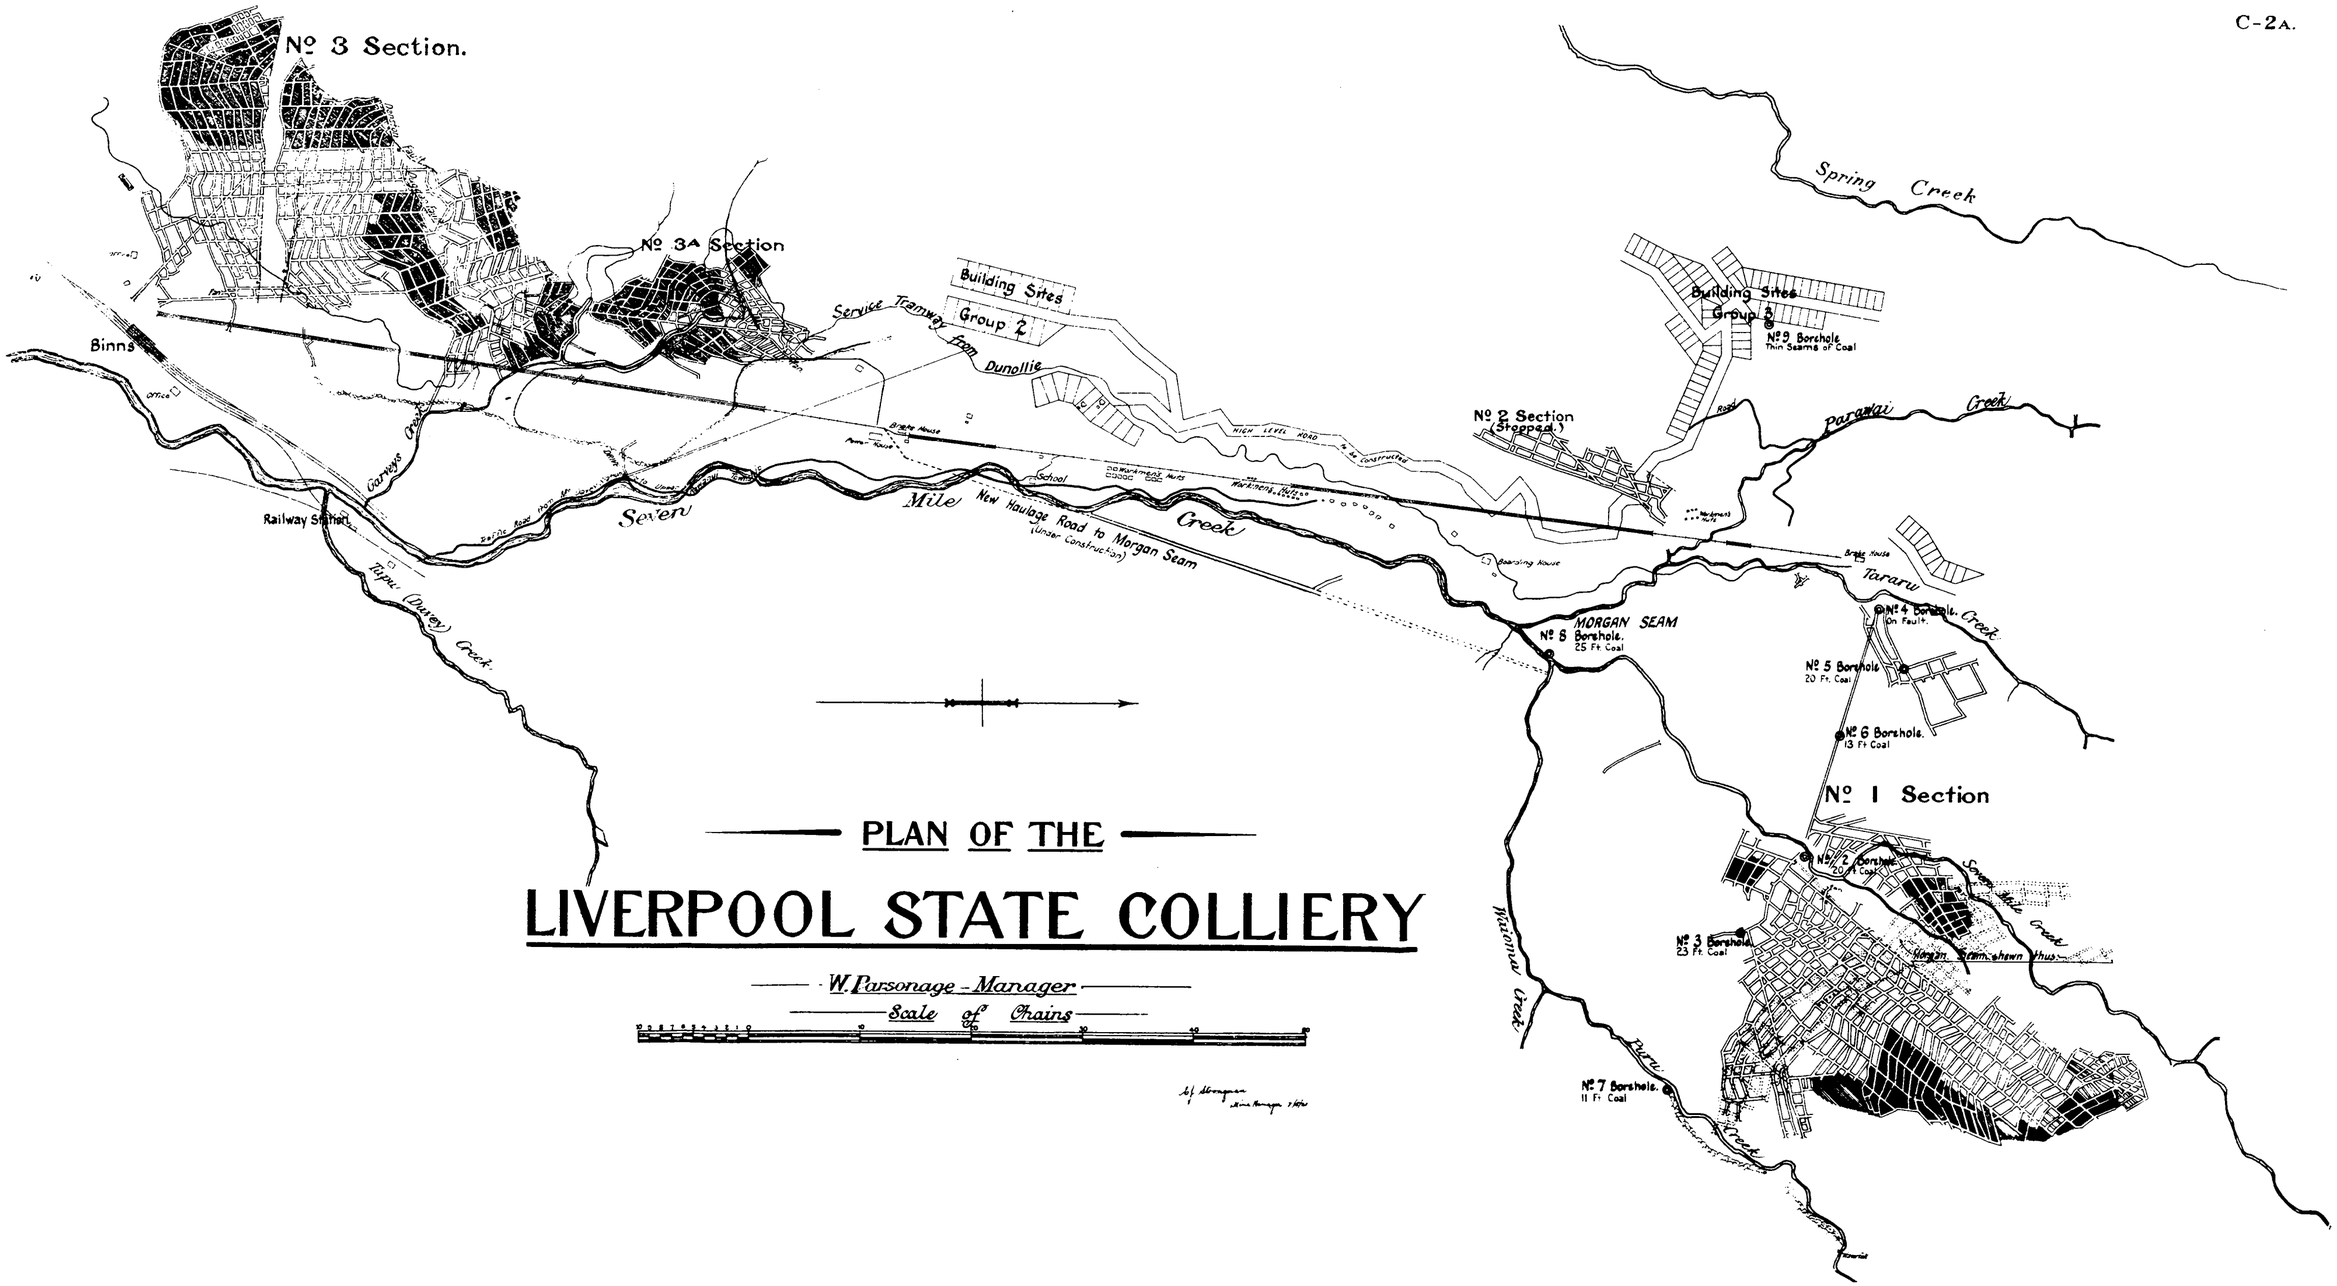
No 3 Section.
No 3A Section
Building Sites
Group 2
Building Sites
Group 3
Service Tramway from Dunollie
Spring Creek
Binns
Office
Gorrys Creek
Railway Station
Tipu (Dunsey) Creek
Seven Mile Creek
New Haulage Road to Morgan Seam
(Under Construction)
School
Workmen's Huts
Boarding House
Brake House
No 2 Section
(Stepped)
No 9 Borehole
Thin Seams of Coal
Paraiwai Creek
Tararu Creek
MORGAN SEAM
No 8 Borehole.
25 Ft. Coal
No 4 Borehole.
On Fault.
No 5 Borehole
20 Ft. Coal
No 6 Borehole.
13 Ft Coal
No 1 Section
No 2 Borehole
20 Ft Coal
No 3 Borehole
23 Ft. Coal
Seven Mile Creek
Morgan Seam shewn thus
Waiomu Creek
Ruru Creek
No 7 Borehole.
11 Ft Coal
PLAN OF THE
LIVERPOOL STATE COLLIERY
W. Parsonage - Manager
Scale of Chains